EHS
308
LC

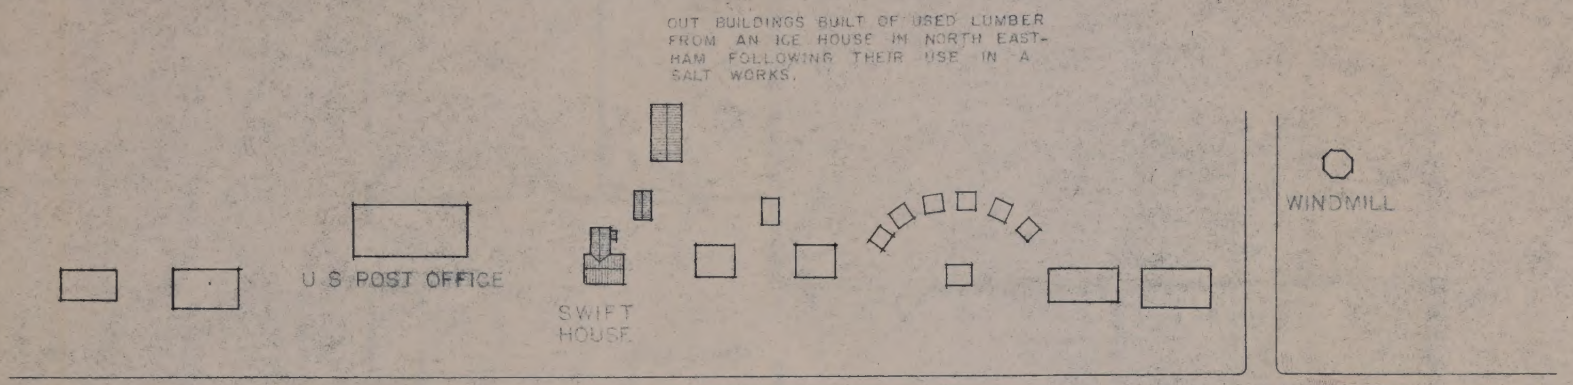
OUT BUILDINGS BUILT OF USED LUMBER FROM AN ICE HOUSE IN NORTH EASTHAM FOLLOWING THEIR USE IN A SALT WORKS.
U.S. POST OFFICE
SWIFT HOUSE
WINDMILL
U.S. ROUTE 6
EASTHAM TOWN HALL

SITE PLAN 1"=100'-0"

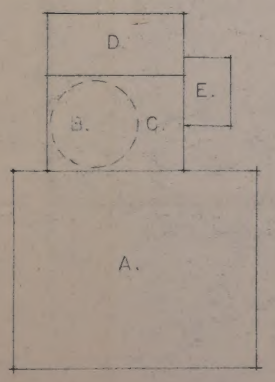

A. ORIGIONAL HOUSE; 1741; CONSTRUCTION- SEE TYPICAL CONSTRUCTION, SHEET 6 OF 8.

B. BASEMENT; DATE UNKNOWN; CONSTRUCTION - CIRCULAR WALL OF SINGLE BRICK THICKNESS, DIRT FLOOR, SIDE ENTRANCE PUT IN AT A LATER DATE.

C. SUMMER KITCHEN; DATE UNKNOWN; CONSTRUCTION - SAME AS ORIGIONAL HOUSE BUT OF POORER QUALITY, WINDOWS AND EXTERIOR DOOR ARE NEW, CORNER ABOVE IS OF MODERN CONSTRUCTION.

D. ORIGIONALL A SHED, DATE UNKNOWN; CONSTRUCTION - WALL SAME AS ORIGIONAL HOUSE BUT ROOF IS CONSTRUCTED OF WIDELY SPACED RAFTERS AND A RIDGE POLE, WINDOWS AND EXTERIOR DOOR ARE NEW.

E. SHED TYPE STRUCTURE, DATE UNKNOWN.

NOTES ON ADDITIONS

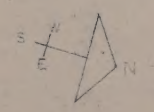

0 50 100 200 FEET

0 25 50 100 METERS

STEPHEN B. GRIFFIN, DEL. SCHOOL OF DESIGN NORTH CAROLINA STATE COLLEGE	SWIFT HOUSE	NAME OF STRUCTURE RT. 6, EASTHAM, BARNSTABLE COUNTY, MASSACHUSETTS	PROJECT NO. DATE	HISTORIC ARCHITECTURE RESEARCH, ARC300 SHEET 1 OF 8 SHEETS	INDEX NO.

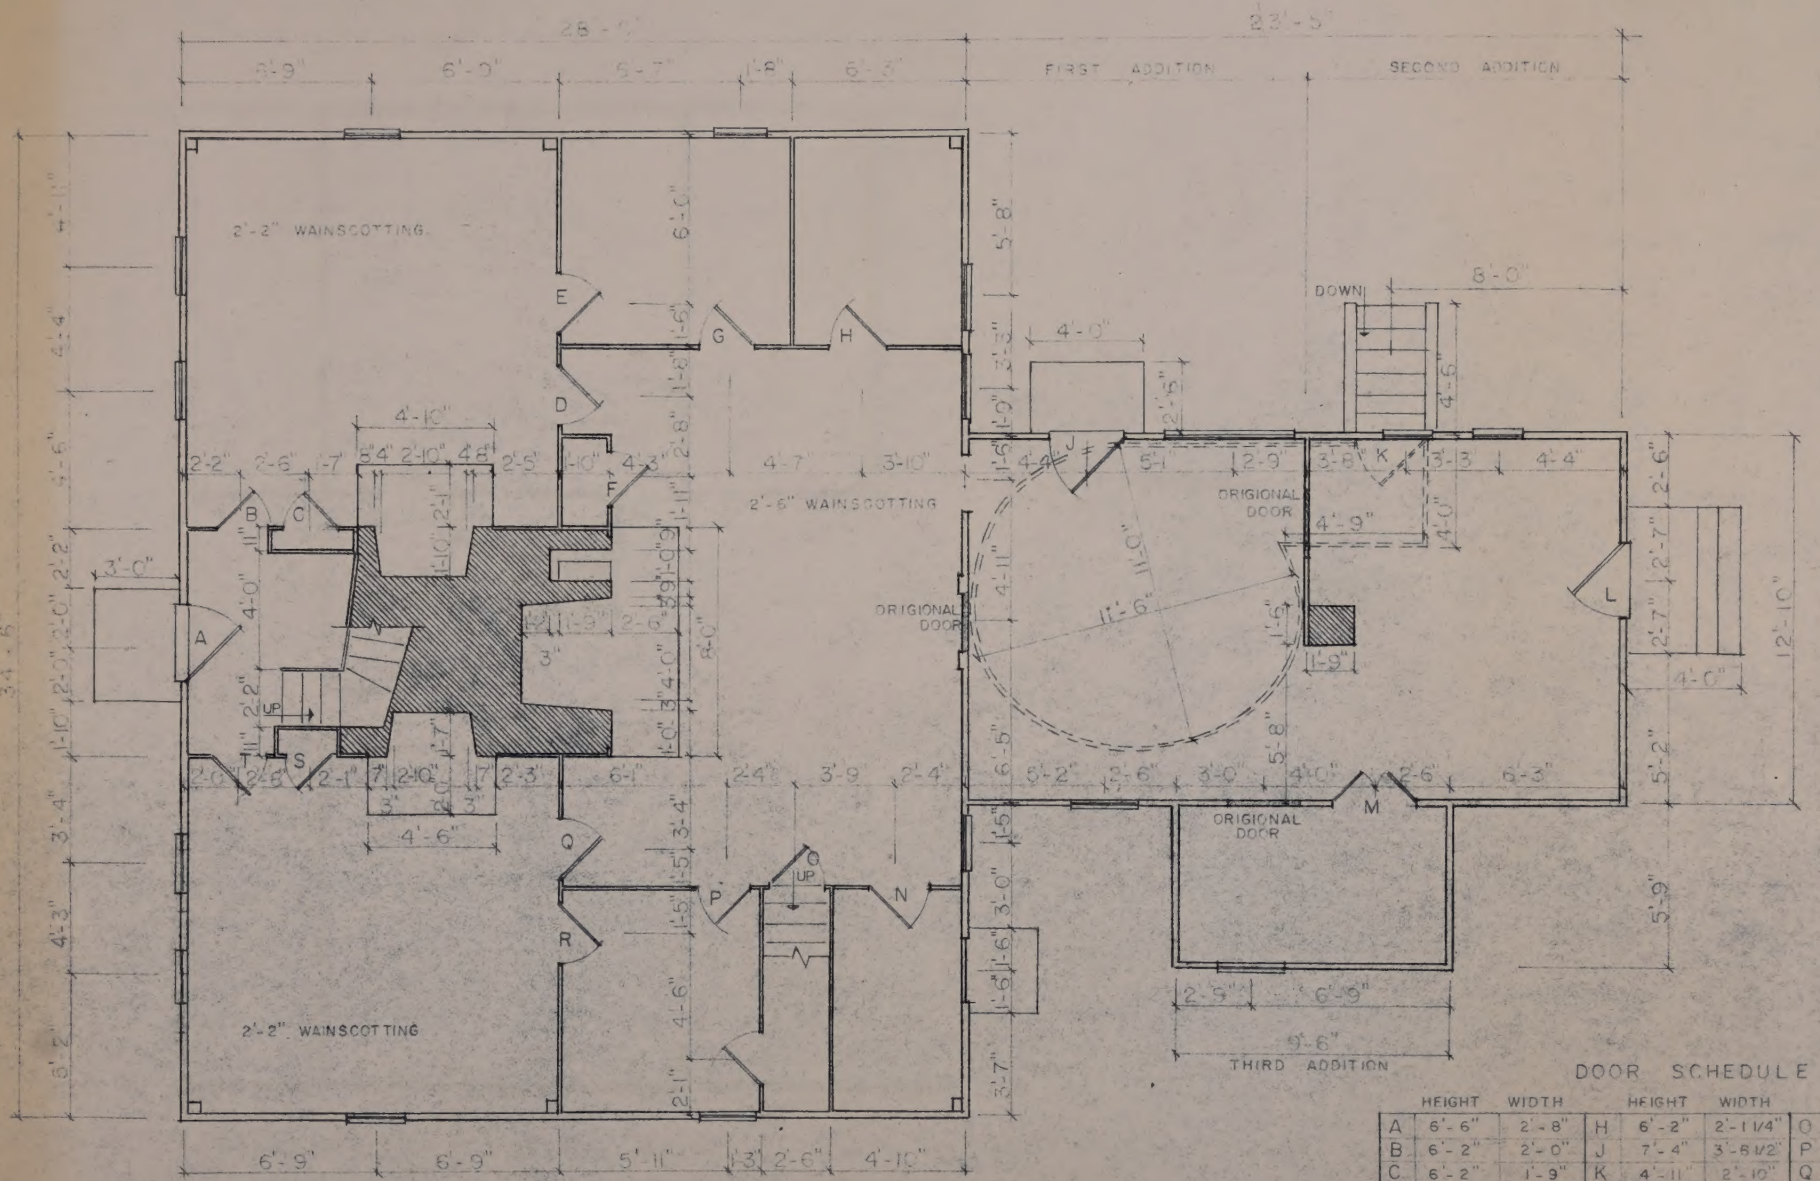

GROUND FLOOR PLAN WITH BASEMENT

1/4" = 1'-0"

DOOR SCHEDULE

	HEIGHT	WIDTH		HEIGHT	WIDTH		HEIGHT	WIDTH
A	6'-6"	2'-8"	H	6'-2"	2'-1 1/4"	O	6'-2"	2'-2 1/4"
B	6'-2"	2'-0"	J	7'-4"	3'-6 1/2"	P	6'-2"	2'-1"
C	6'-2"	1'-9"	K	4'-11"	2'-10"	Q	6'-2"	2'-2"
D	6'-2"	2'-0"	L	6'-8"	2'-8"	R	6'-2"	2'-1 1/2"
E	6'-2"	2'-1 1/2"	M	6'-2"	2'-11 1/2"	S	6'-2"	1'-10 1/2"
F	6'-2"	2'-0"	N	6'-2"	2'-1 1/4"	T	6'-2"	2'-1 3/4"
G	6'-2"	2'-1"						

INTERIOR DOORS 7/8" THICK
EXTERIOR DOORS 1 3/4" THICK

0 1 2 3 4 5 10 15 FEET

0 1/2 1 2 3 4 METERS

STEPHEN B. GRIFFIN, DEL. SCHOOL OF DESIGN NORTH CAROLINA STATE COLLEGE	NAME OF STRUCTURE SWIFT HOUSE RT. 6, EASTHAM, BARNSTABLE COUNTY, MASSACHUSETTS	PROJECT NO. DATE	HISTORIC ARCHITECTURE RESEARCH, ARC 300 SHEET 2 OF 8 SHEETS	INDEX NO.

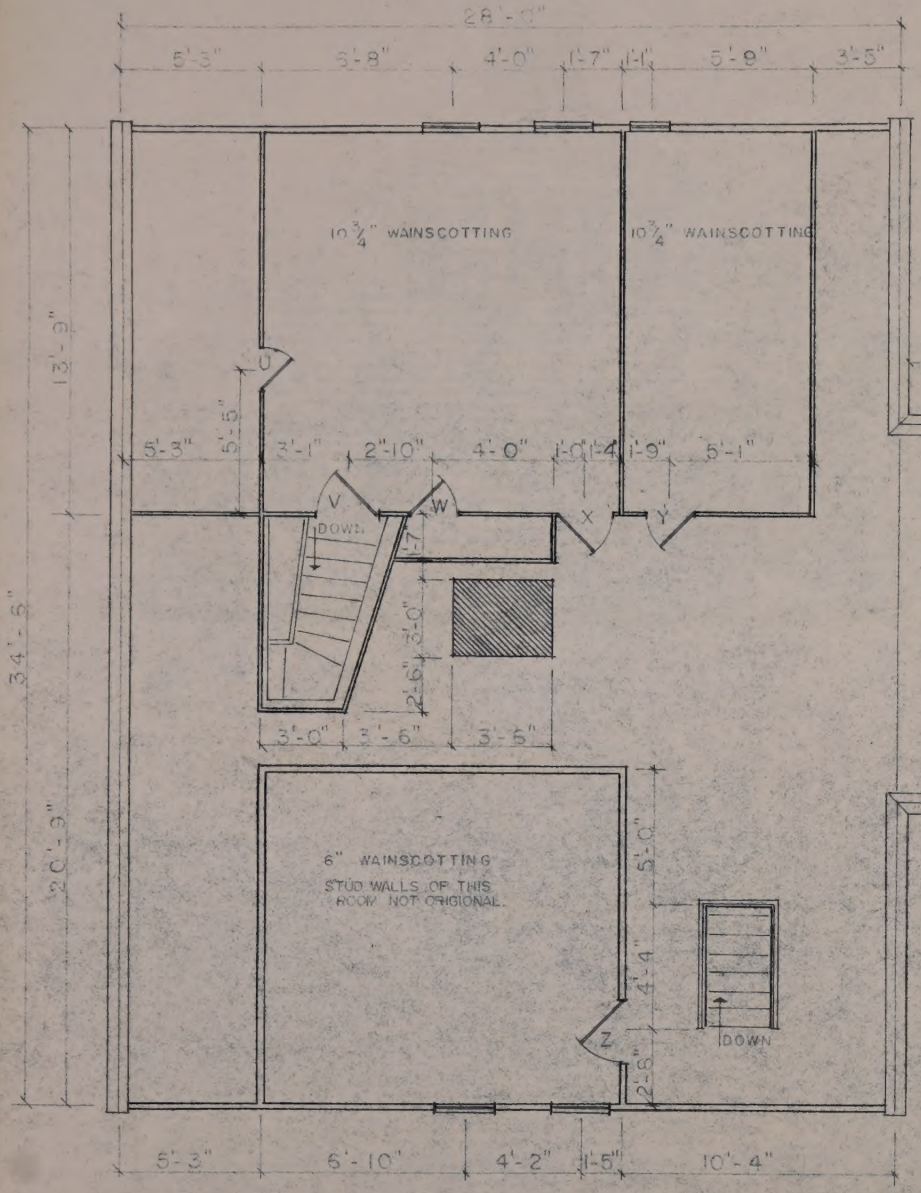

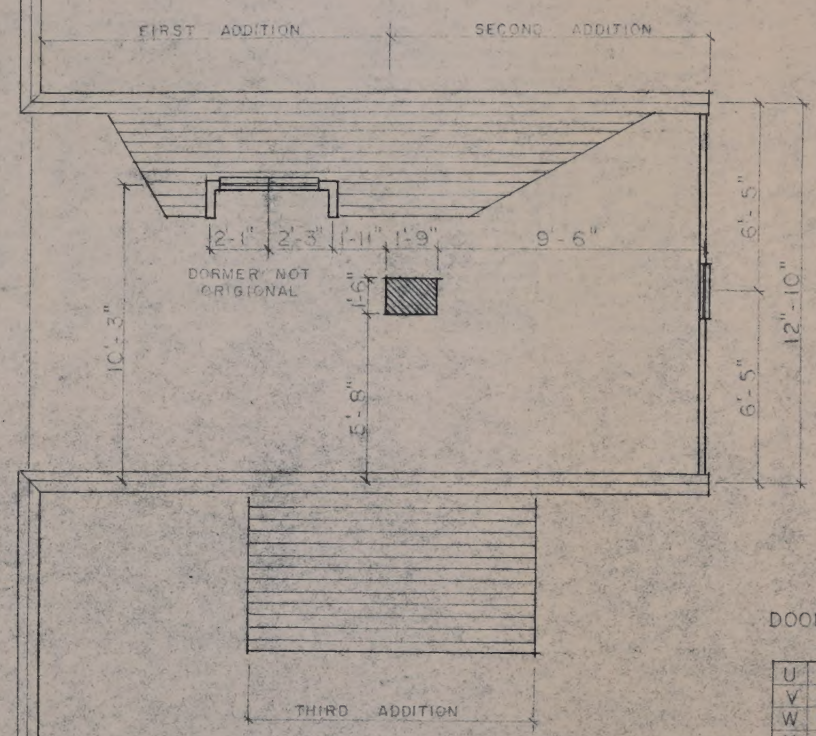

	EAST STAIRS	NORTH STAIRS	WEST STAIRS
TOP	5 3/4	10 3/4	11
	8	10 1/2	11
	8 1/2	10 1/2	11
	8	10	11
	8	10 1/4	11
	8 1/4	10	
	10 1/4	10 1/2	
	10	10	
	10	11 1/2	
	10 1/4		
BOTTOM	11		

RISERS IN INCHES

HEIGHTS OF RISERS

DOOR SCHEDULE

	HEIGHT	WIDTH
U	4'-10 1/4"	1'-6 3/4"
V	5'-10 3/4"	2'-1 3/4"
W	5'-7"	1'-10"
X	5'-10 1/2"	2'-11"
Y	5'-10 3/4"	1'-9 1/4"
Z	6'-3"	2'-3"

DOORS ARE 7/8" THICK

ATTIC PLAN 1/4" = 1'-0"

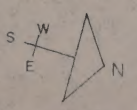

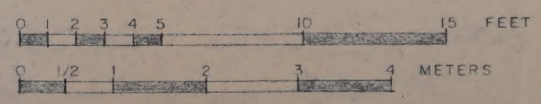

STEPHEN B. GRIFFIN, DEL. SCHOOL OF DESIGN NORTH CAROLINA STATE COLLEGE	SWIFT HOUSE	NAME OF STRUCTURE RT. 6, EASTHAM, BARNSTABLE COUNTY, MASSACHUSETTS	PROJECT NO. DATE	HISTORIC ARCHITECTURE RESEARCH, ARC 300 SHEET 3 OF 8 SHEETS	INDEX NO.

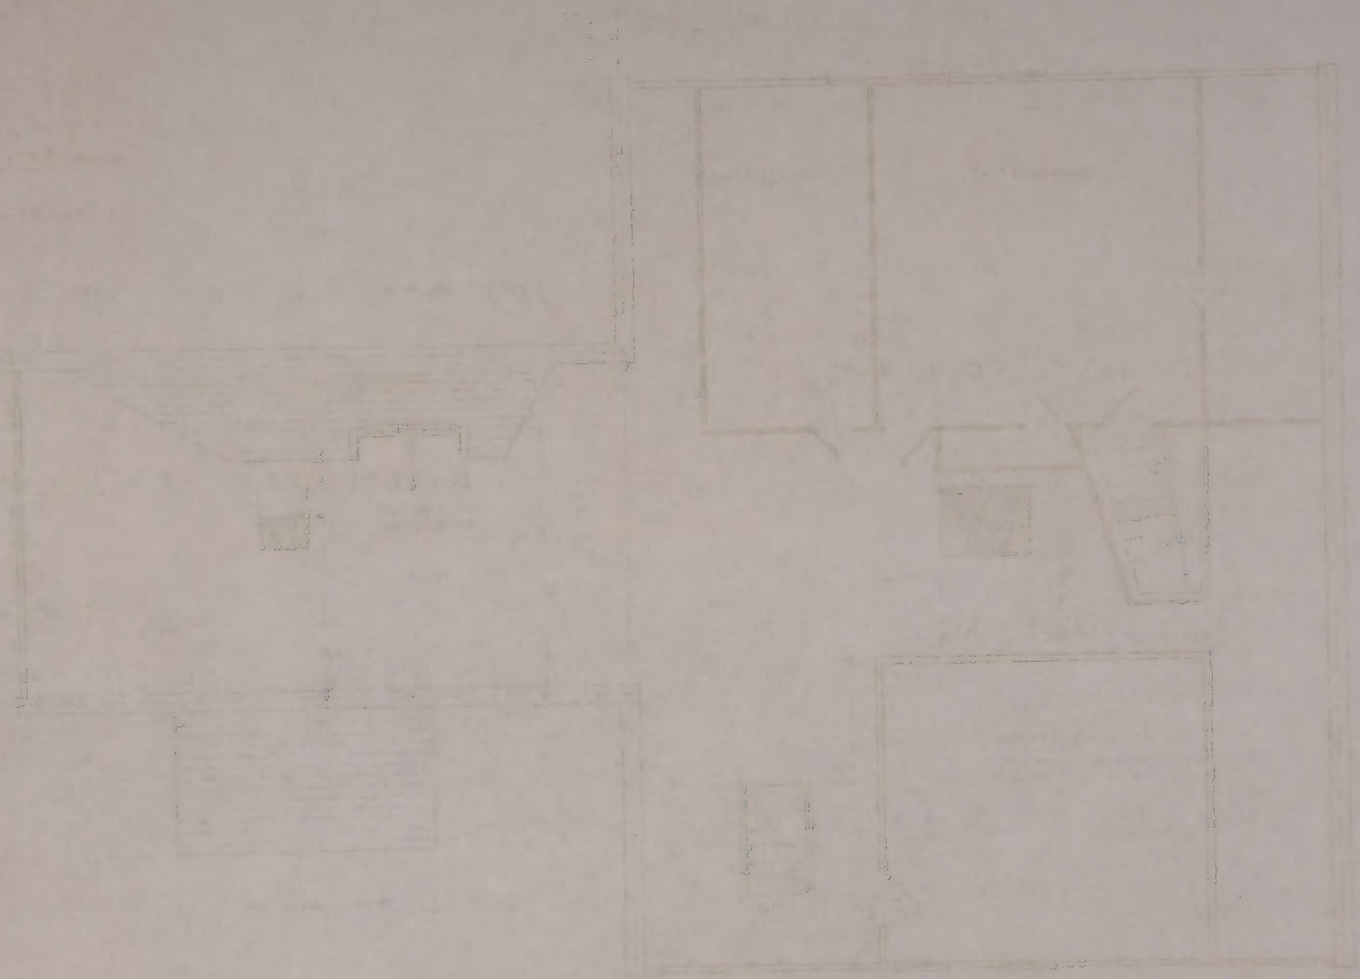

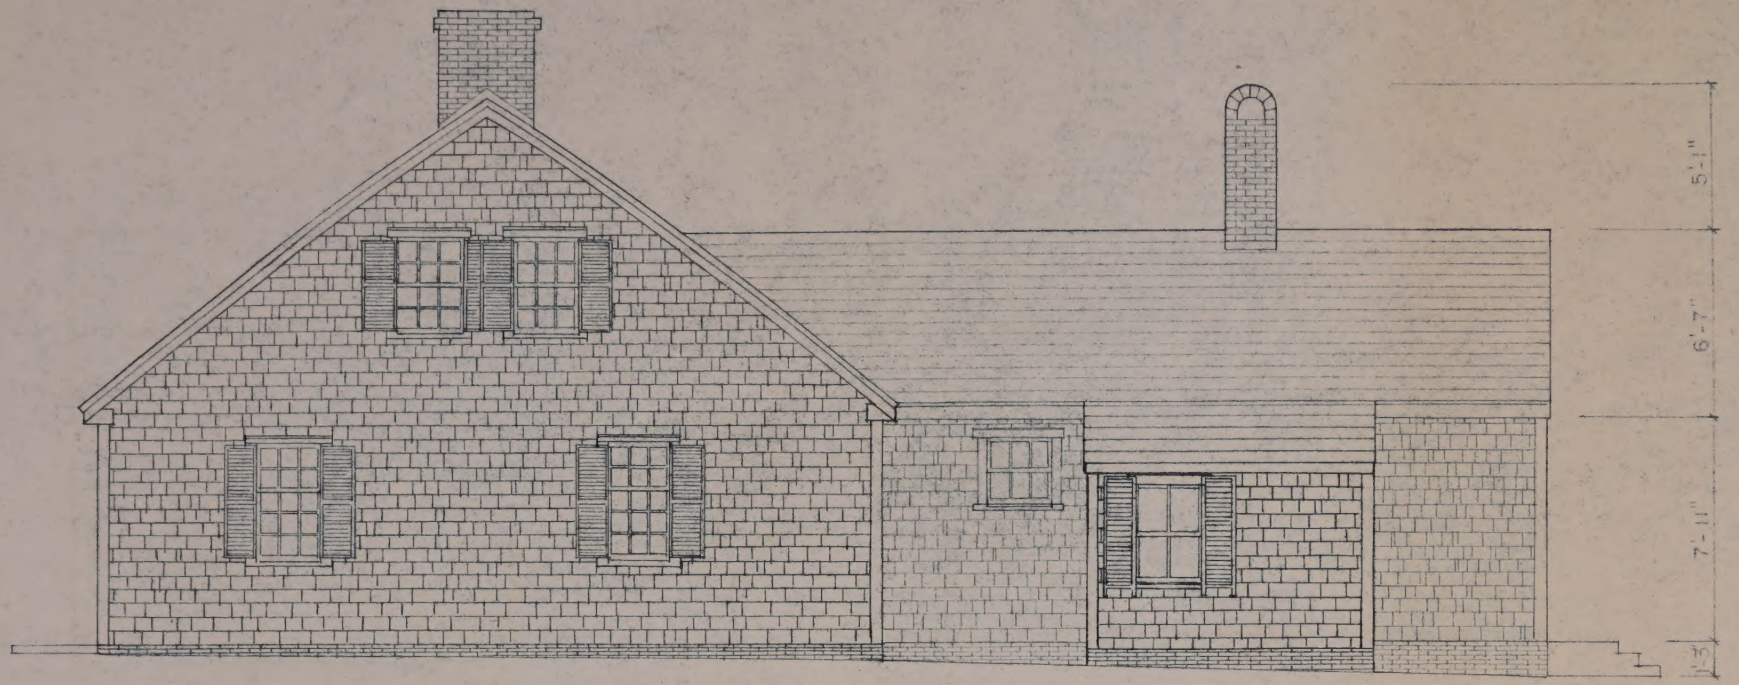

NORTH ELEVATION . 1/4" = 1'-0"

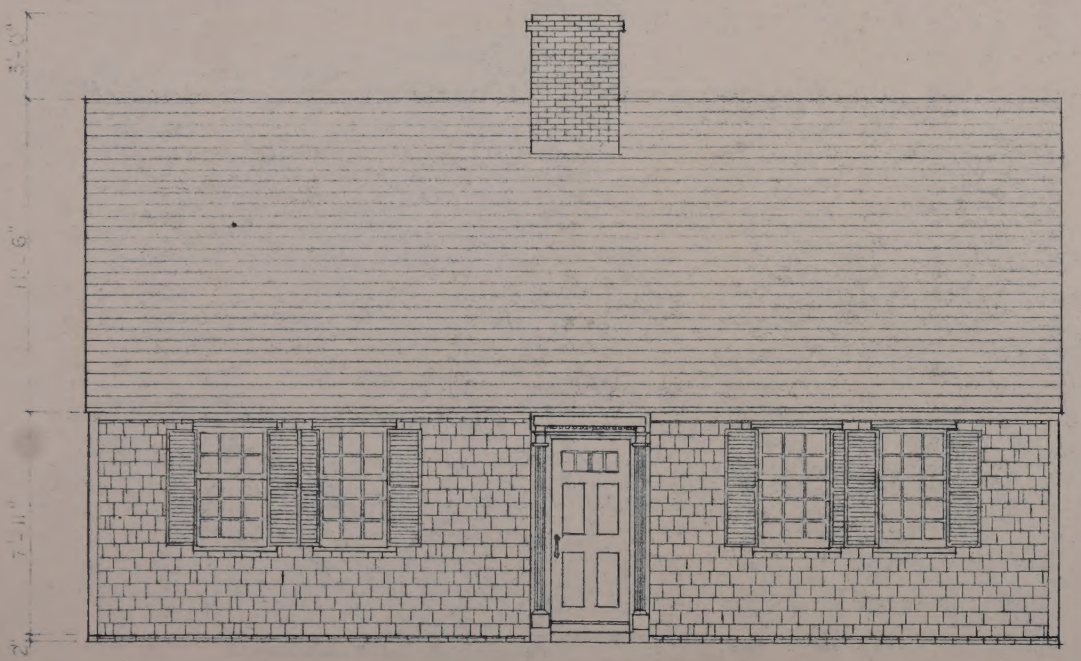

EAST ELEVATION 1/4" = 1'-0"

0 1 2 3 4 5 10 15 FEET

0 1/2 1 2 3 4 METERS

STEPHEN B. GRIFFIN, DEL. SCHOOL OF DESIGN NORTH CAROLINA STATE COLLEGE	NAME OF STRUCTURE SWIFT HOUSE RT. 6, EASTHAM, BARNSTABLE COUNTY, MASSACHUSETTS	PROJECT NO. DATE	HISTORIC ARCHITECTURE RESEARCH, ARC 300 SHEET 4 OF 8 SHEETS	INDEX NO.

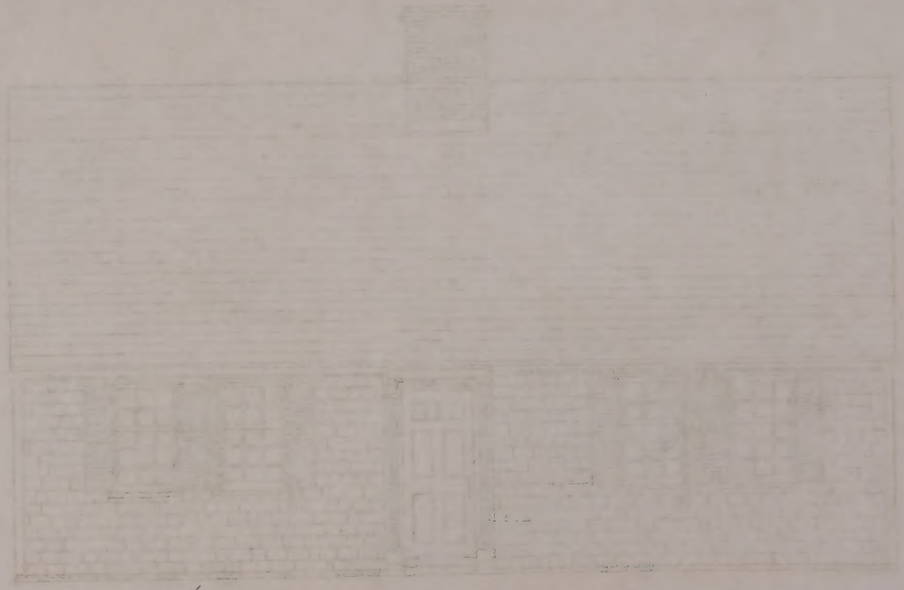

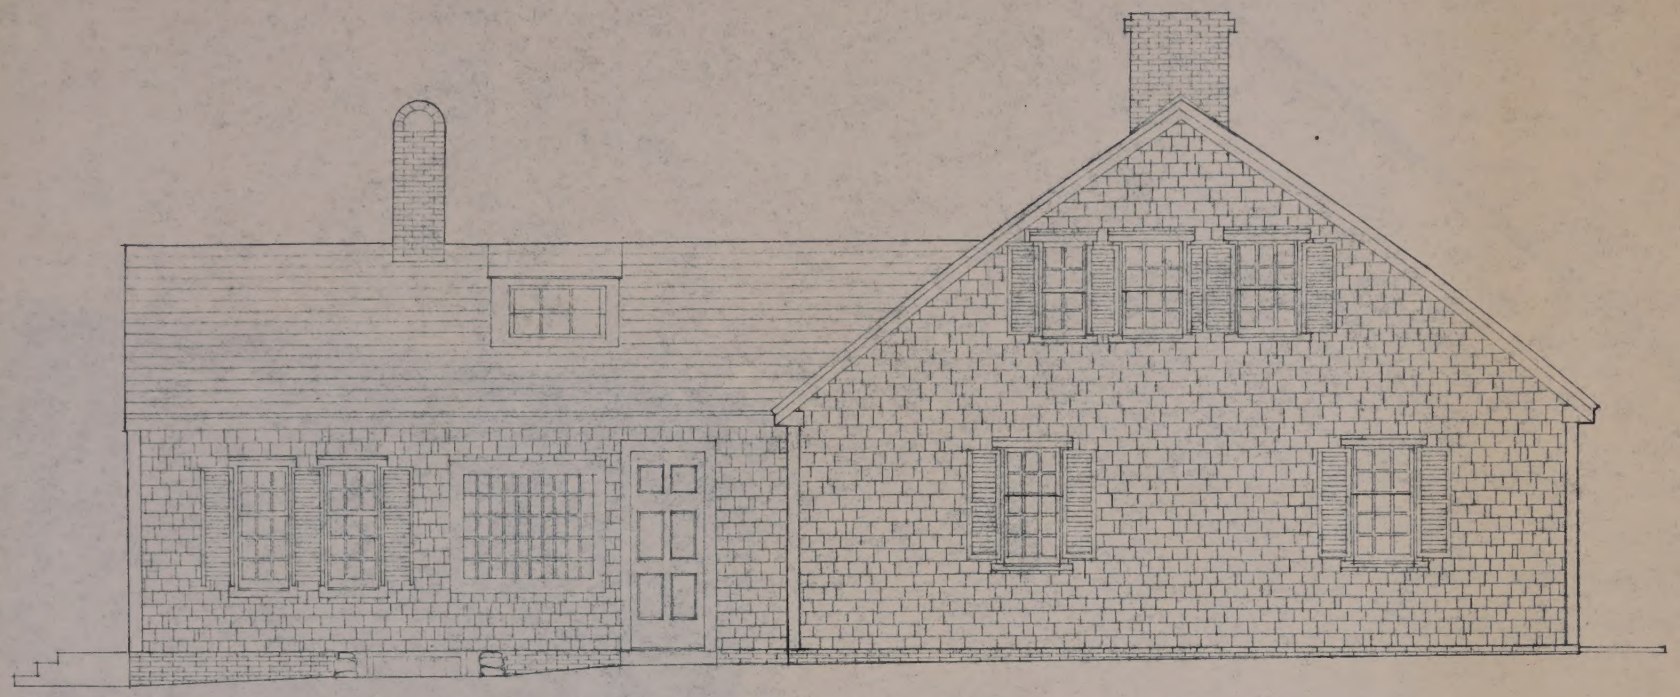

SOUTH ELEVATION ¼" = 1'-0"

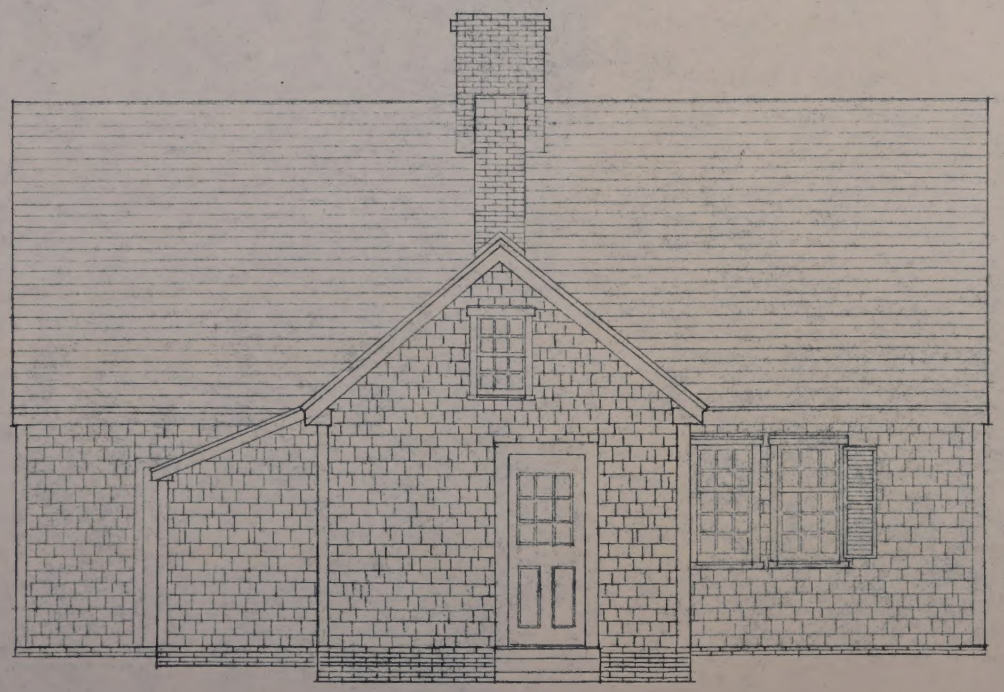

WEST ELEVATION ¼" = 1'-0"

0 1 2 3 4 5 10 15 FEET

0 1/2 1 2 3 4 METERS

STEPHEN B. GRIFFIN, DEL. SCHOOL OF DESIGN NORTH CAROLINA STATE COLLEGE	NAME OF STRUCTURE SWIFT HOUSE RT. 6, EASTHAM, BARNSTABLE COUNTY, MASSACHUSETTS	PROJECT NO. DATE	HISTORIC ARCHITECTURE RESEARCH, ARC 300 SHEET 5 OF 8 SHEETS	INDEX NO.

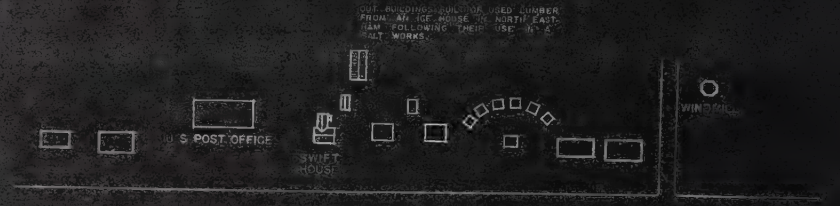
OUT BUILDINGS BUILT OF USED LUMBER FROM AN IGLOO USE NORTH EASTERN FOLLOWING THEIR USE AS A SALT WORKS
U S POST OFFICE
SWIFT HOUSE
WINDMILL
U S ROUTE 6
EASTHAM

A ORIGINAL HOUSE c.1741 CONSTRUCTION SEE TYPICAL CONSTRUCTION SHEET 3 OF 8

B BASEMENT DATE UNKNOWN CONSTRUCTION CIRCULAR WALL OF SINGLE BRICK THICKNESS DIRT FLOOR SIDE ENTRANCE LATER DATE

C SUMMER KITCHEN DATE UNKNOWN CONSTRUCTION SAME AS ORIGINAL HOUSE BUT OF POORER QUALITY WINDOWS AND EXTERIOR DOOR ARE NEW MODERN CONSTRUCTION

D ORIGINAL & SHED DATE UNKNOWN CONSTRUCTION WALLS OF WOODEN HOUSE BUT ROOF IS CONSTRUCTED OF WIDELY SPACED RAFTERS AND SHINGLES DOOR WITH EXTERIOR FRAME ARE NEW

E SHED DATE UNKNOWN

NOTES AND ADDITIONS

STEPHEN B. GRIFFIN, DEL. SCHOOL OF DESIGN NORTH CAROLINA STATE COLLEGE	NAME OF STRUCTURE: SWIFT HOUSE RT. 6, EASTHAM, BARNSTABLE COUNTY, MASSACHUSETTS	PROJECT NO.	HISTORIC ARCHITECTURE RESEARCH ARC 300 1 of 8 SHEETS	SHEET NO.

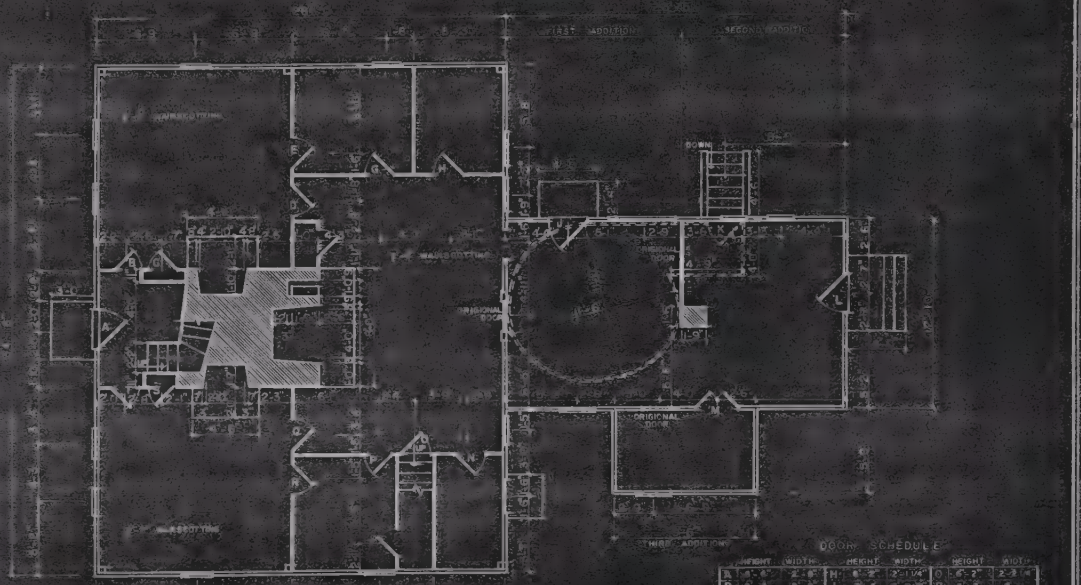

GROUND FLOOR PLAN WITH BASEMENT

STEPHEN P. GRIFFIN, DEL.

SWIFT HOUSE

R.T. 6, EASTHAM, BARNSTABLE COUNTY, MASSACHUSETTS

HISTORIC ARCHITECTURE RESEARCH, ARCH3

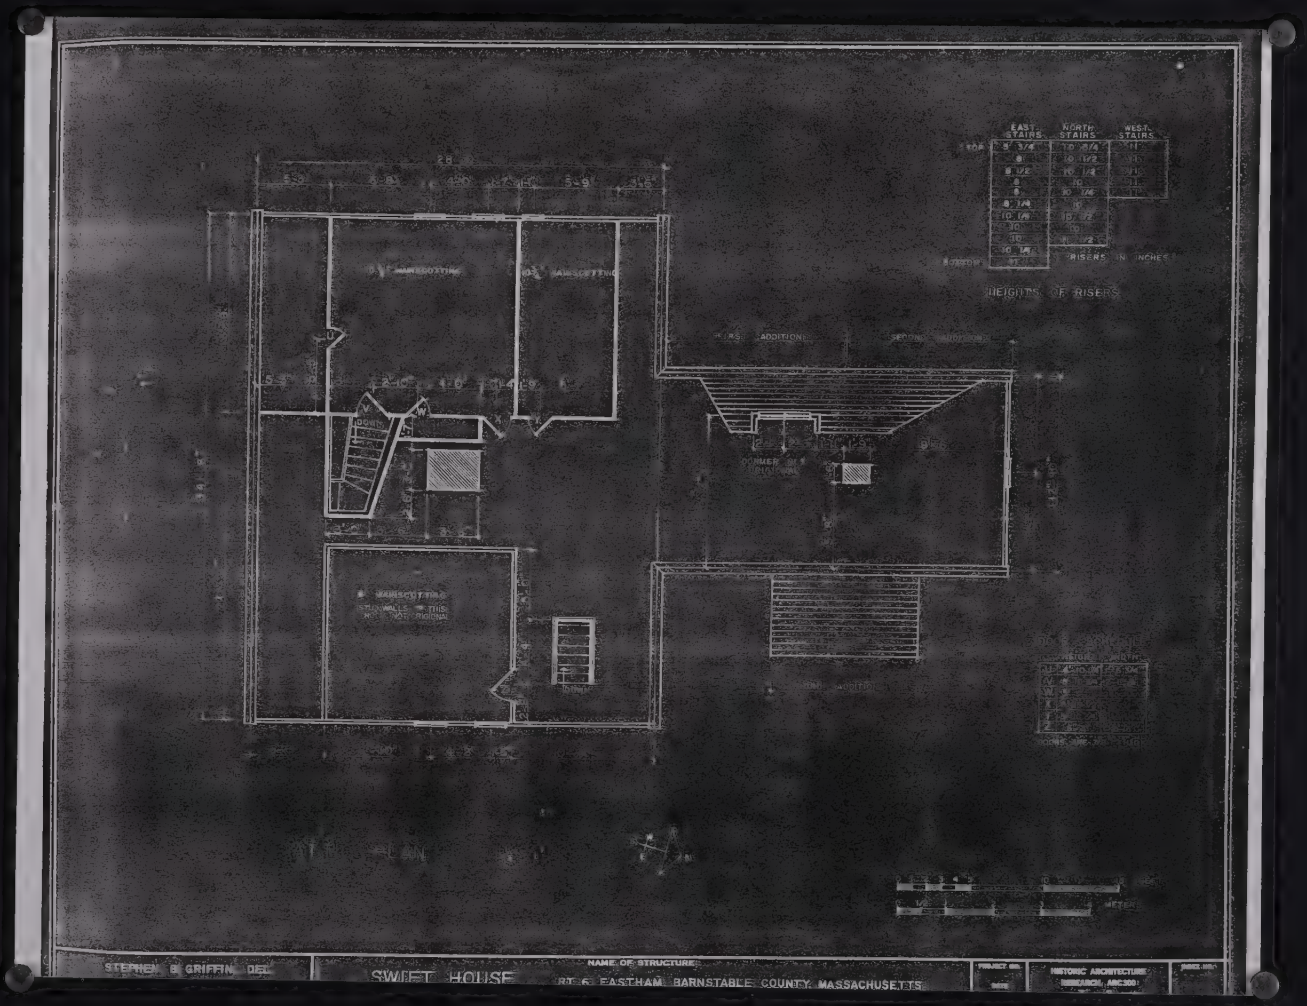

STEPHEN B. GRIFFIN, DEL.

NAME OF STRUCTURE

SWIFT HOUSE

RT. 6 EASTHAM BARNSTABLE COUNTY, MASSACHUSETTS

PROJECT NO.

DATE

HISTORIC ARCHITECTURE RESEARCH, ARC 300

SHEET NO.

NORTH ELEVATION

EAST ELEVATION

STEPHEN B. GRIFFIN, DEL.

NAME OF STRUCTURE

SWIFT HOUSE

RT 6, EASTHAM, BARNSTABLE COUNTY, MASSACHUSETTS.

PROJECT NO.

HISTORIC AMERICAN BUILDINGS SURVEY

SHEET NO.

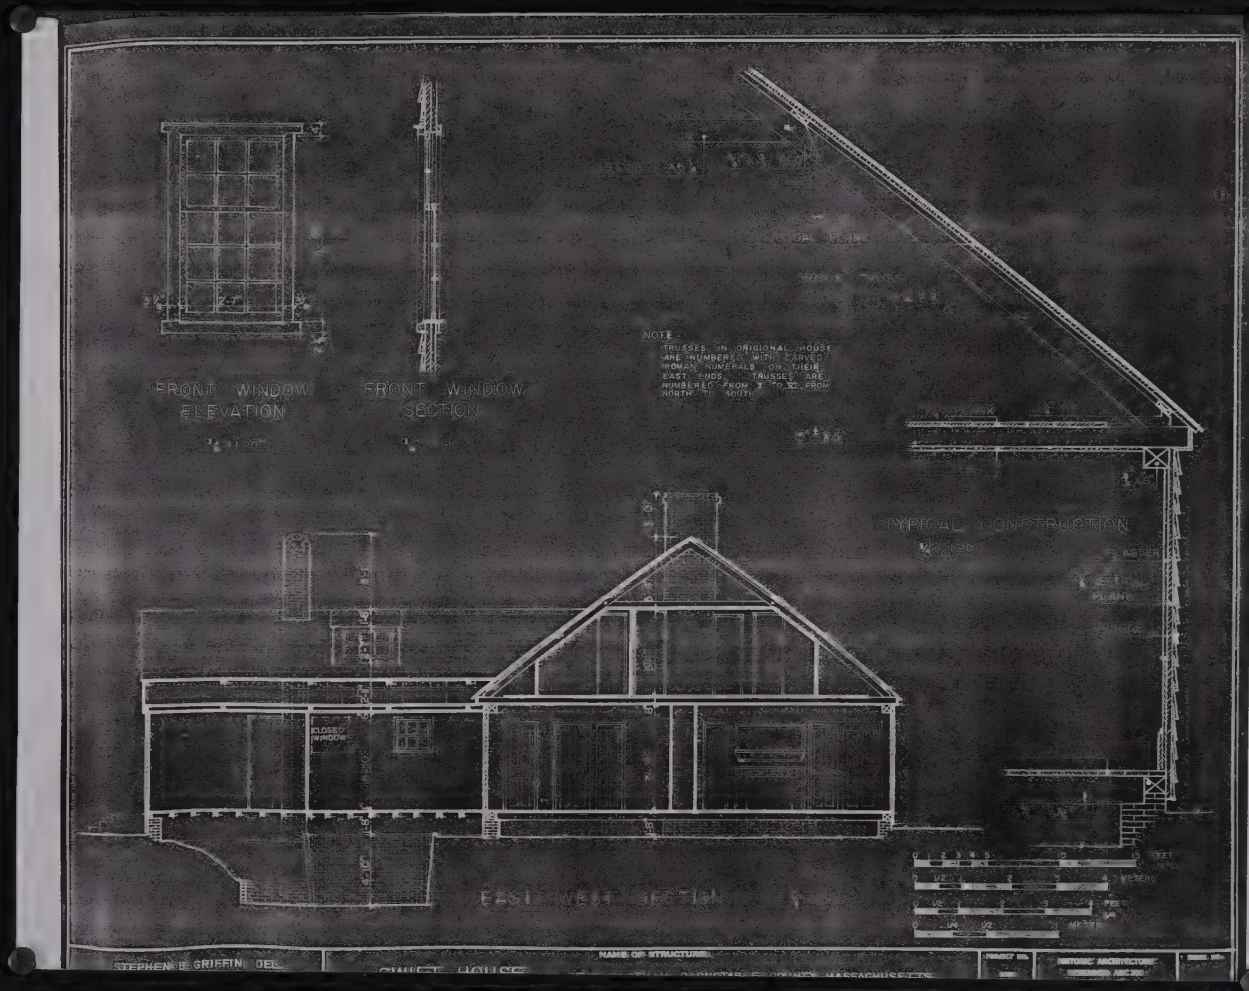
FRONT WINDOW ELEVATION
FRONT WINDOW SECTION
NOTE:
TRUSSES IN ORIGINAL HOUSE ARE NUMBERED WITH CARVED ROMAN NUMERALS ON THEIR EAST SIDES. TRUSSES ARE NUMBERED FROM I TO XI FROM NORTH TO SOUTH
TYPICAL CONSTRUCTION
CLOSET WINDOW
EAST WEST SECTION
STEPHEN B. GRIFFIN, DEL.
NAME OF STRUCTURE
HISTORIC ARCHITECTURE

SOUTH ELEVATION

WEST ELEVATION

STEPHEN B. GRIFFIN, DEL.

NAME OF STRUCTURE:

SWIFT HOUSE

PROJECT NO.

HISTORIC AMERICAN BUILDINGS SURVEY

SHEET NO.

WEST ROOM - FIREPLACE WALL ELEVATION

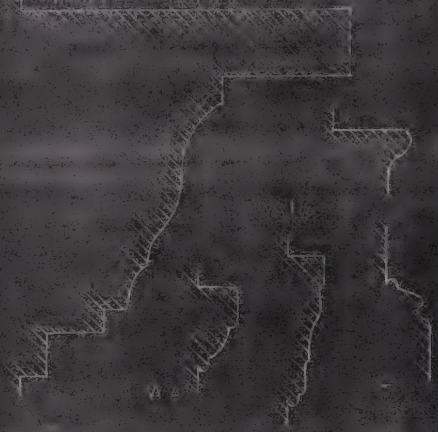

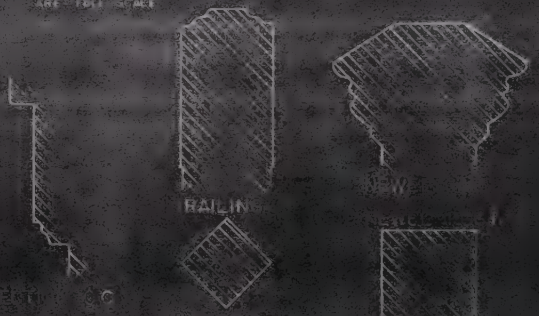

RAILING

NEWEL

SWIFT HOUSE

EASTHAM, BARNSTABLE COUNTY, MASSACHUSETTS

MANTEL PROFILE

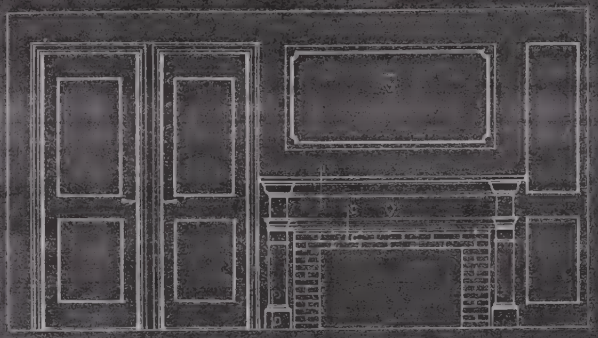

NORTH EAST ROOM FIREPLACE WALL ELEVATION

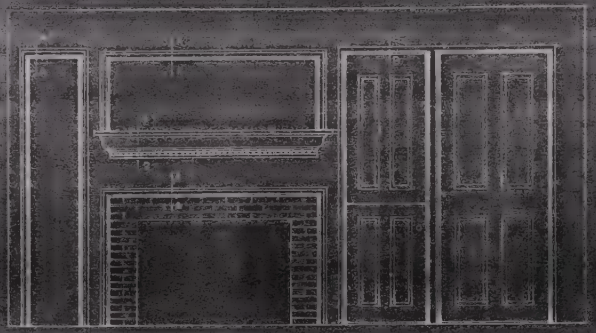

SOUTH EAST ROOM FIREPLACE WALL ELEVATION

ALL DRAWINGS ARE FULL SIZE

0 1/2 1 METER

STEPHEN B. GRIFFIN, DEL.

SWIFT HOUSE

NAME OF STRUCTURE

RT. 6, EASTHAM, BARNSTABLE COUNTY, MASSACHUSETTS

PROJECT NO.

HISTORIC ARCHITECTURE RESEARCH, ARC 309

SHEET NO.

FRONT WINDOW
ELEVATION

FRONT WINDOW
SECTION

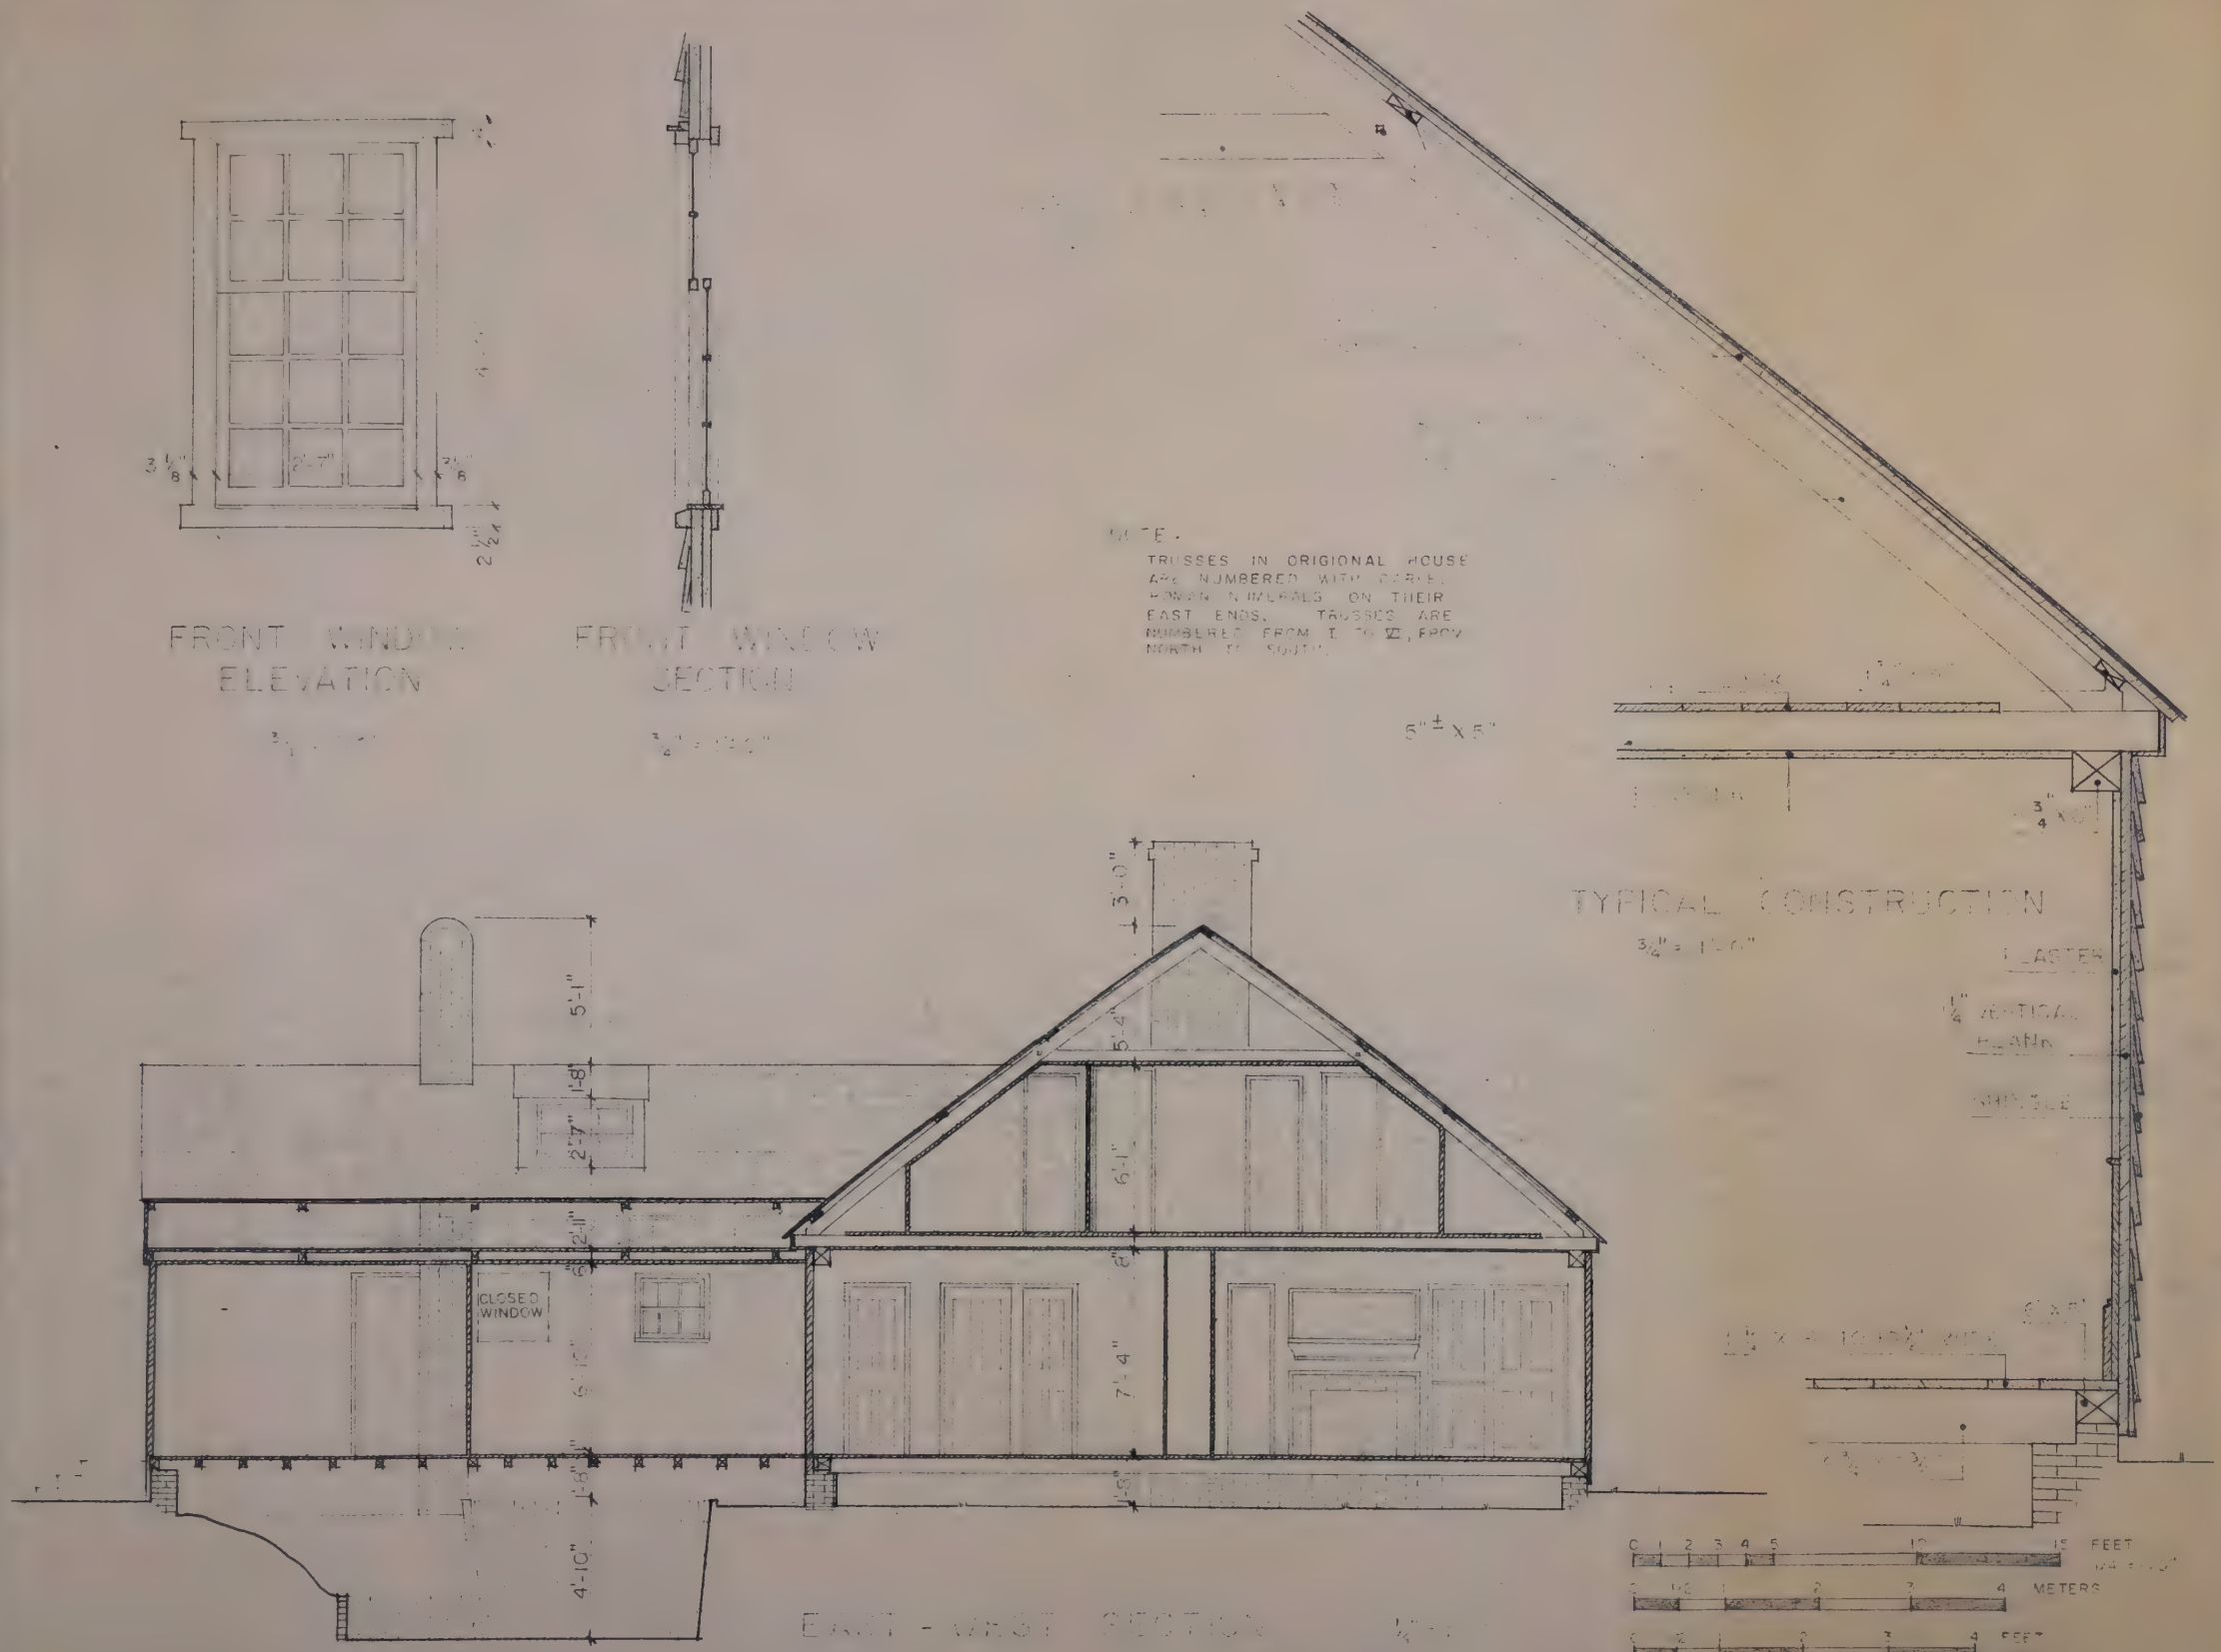

EAST - WEST SECTION

NOTE:
TRUSSES IN ORIGIONAL HOUSE ARE NUMBERED WITH CARVED ROMAN NUMERALS ON THEIR EAST ENDS. TRUSSES ARE NUMBERED FROM I TO XI, FROM NORTH TO SOUTH.

TYPICAL CONSTRUCTION

STEPHEN B. GRIFFIN, DEL. SCHOOL OF DESIGN NORTH CAROLINA STATE COLLEGE	NAME OF STRUCTURE SWIFT HOUSE RT. 6, EASTHAM, BARNSTABLE COUNTY, MASSACHUSETTS	PROJECT NO. DATE	HISTORIC ARCHITECTURE RESEARCH, ARC 300 SHEET 6 OF 8 SHEETS	INDEX NO.

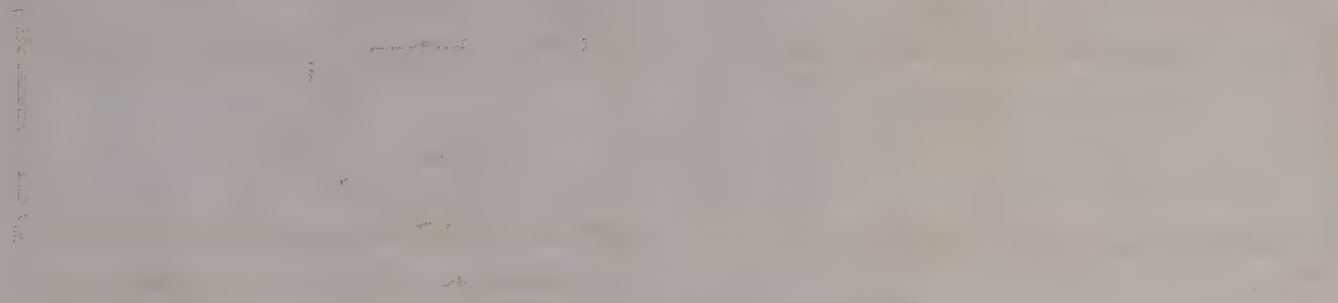

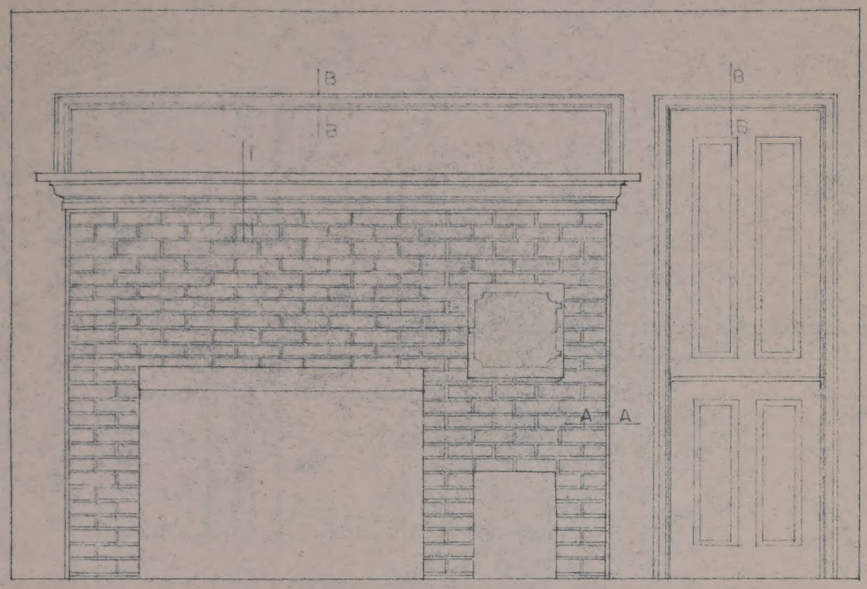

WEST ROOM - FIREPLACE WALL ELEVATION

3/4"=1'-0"

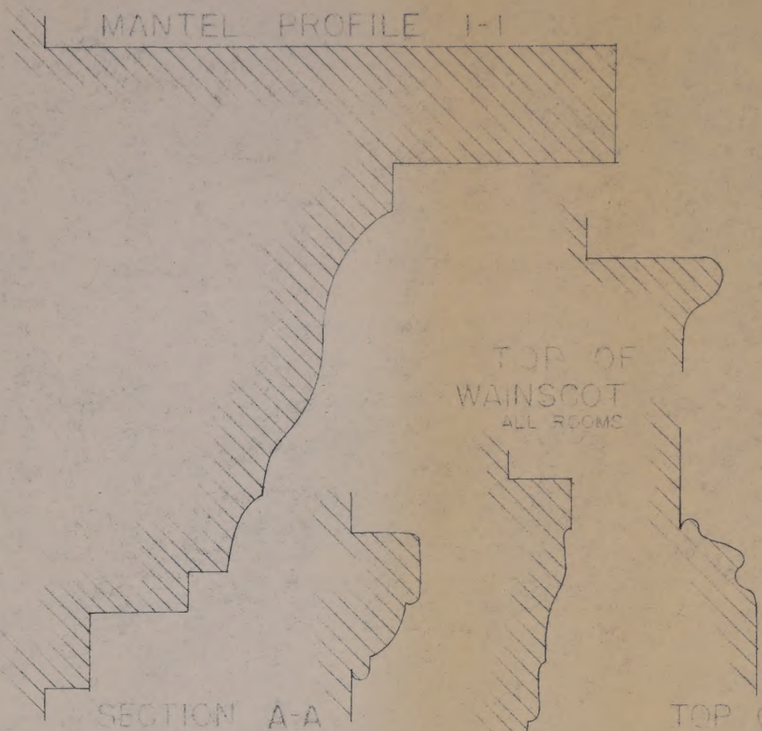

ALL SECTIONS ARE FULL SCALE

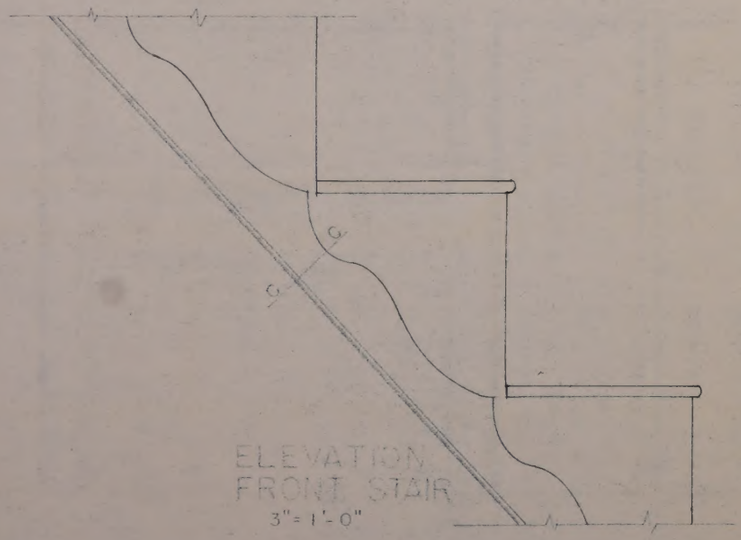

ELEVATION FRONT STAIR

3"=1'-0"

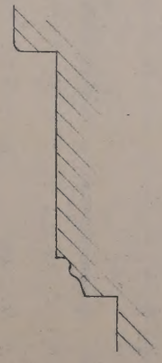

SECTION C-C

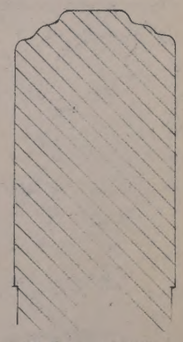

RAILING

BALUSTER

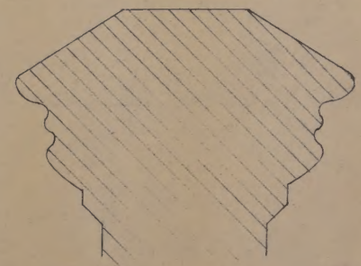

NEWEL CAP

NEWEL POST

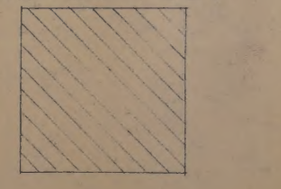

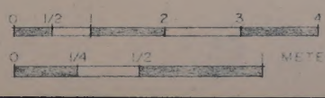

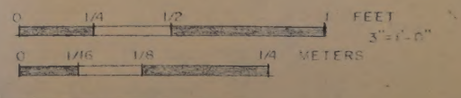

STEPHEN B. GRIFFIN, DEL. SCHOOL OF DESIGN NORTH CAROLINA STATE COLLEGE	NAME OF STRUCTURE SWIFT HOUSE RT. 6, EASTHAM, BARNSTABLE COUNTY, MASSACHUSETTS	PROJECT NO. DATE	HISTORIC ARCHITECTURE RESEARCH, ARC 300 SHEET 7 OF 8 SHEETS	INDEX NO.

SWIFT HOUSE

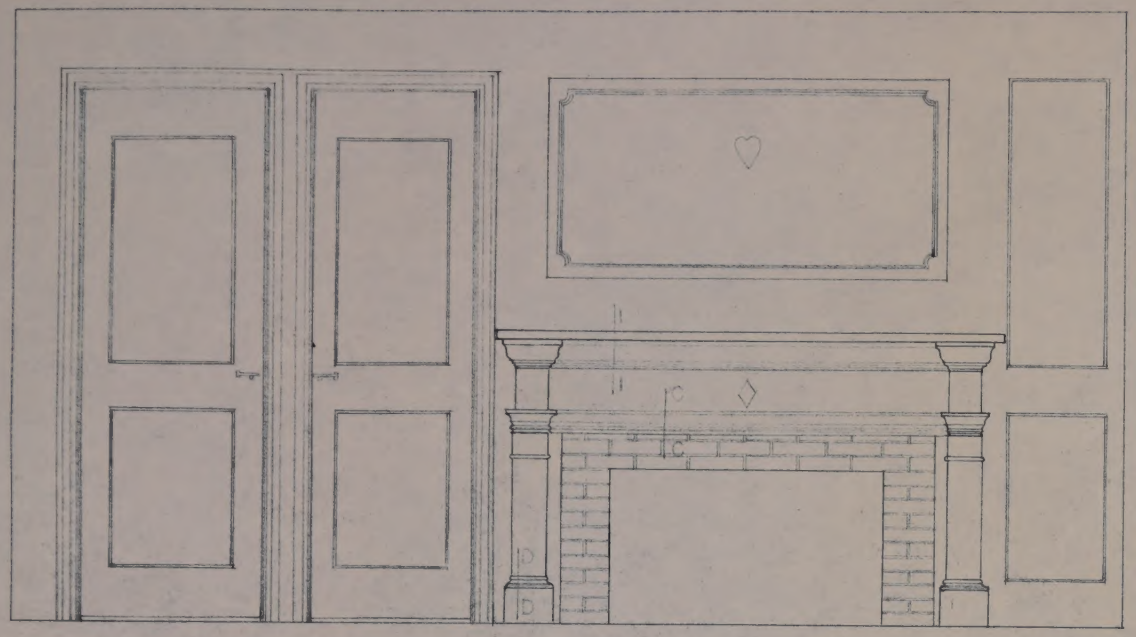

NORTH EAST ROOM - FIREPLACE WALL ELEVATION

3/4" = 1'-0"

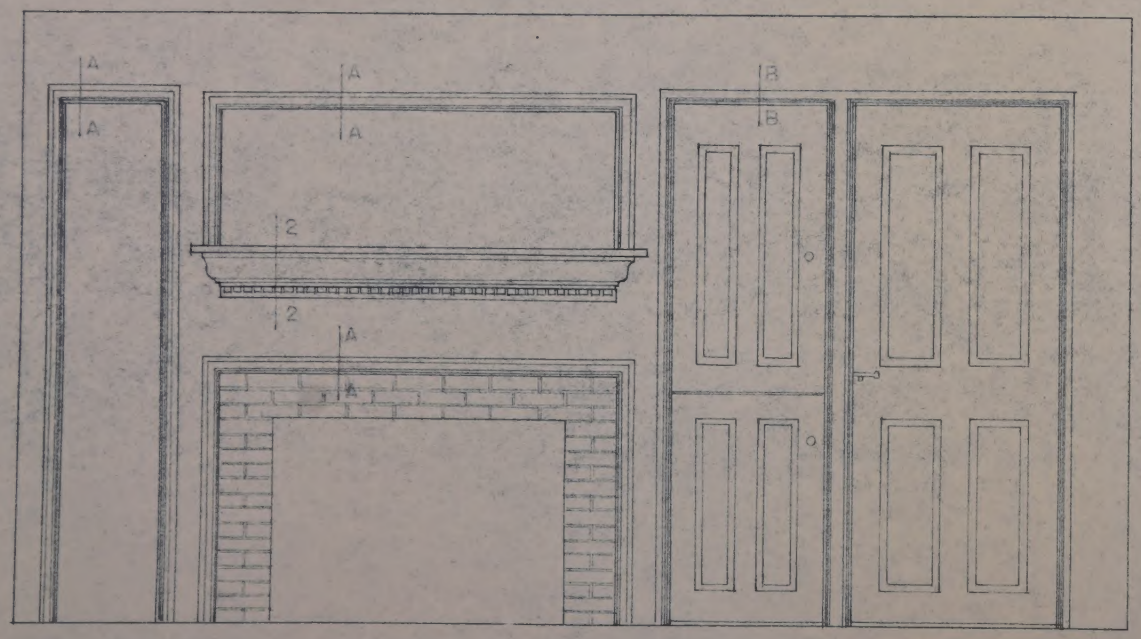

SOUTH EAST ROOM - FIREPLACE WALL ELEVATION

3/4" = 1'-0"

SECTION A-A SECTION B-B

MANTEL PROFILE 2-2

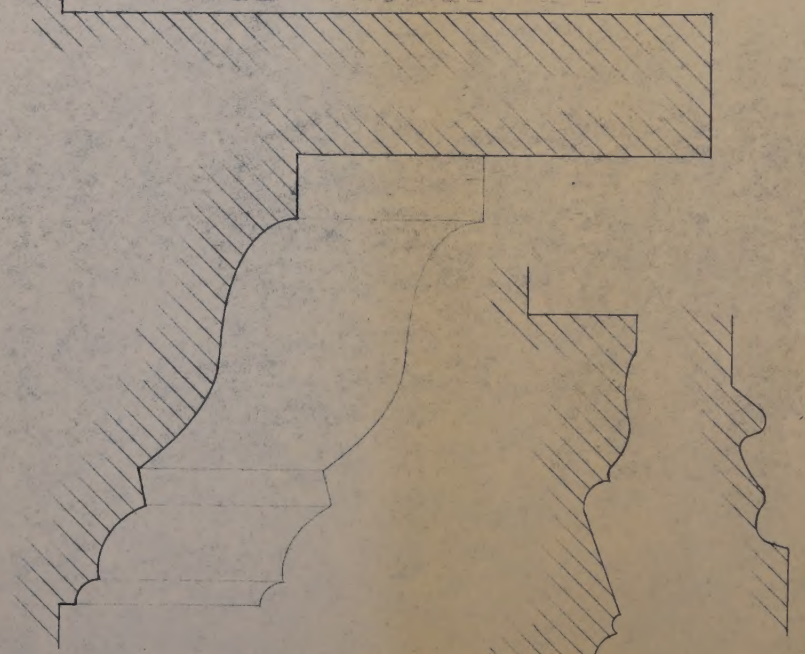

SECTION C-C SECTION D-D

ALL SECTIONS ARE FULL SIZE

0 1/2 1 2 3 4 FEET

0 1/4 1/2 1 METERS

STEPHEN B. GRIFFIN, DEL. SCHOOL OF DESIGN NORTH CAROLINA STATE COLLEGE	NAME OF STRUCTURE SWIFT HOUSE RT. 6, EASTHAM, BARNSTABLE COUNTY, MASSACHUSETTS	PROJECT NO. DATE	HISTORIC ARCHITECTURE RESEARCH. ARC 300 SHEET 8 OF 8 SHEETS	INDEX NO.

EHS
308

Historical Society

Blueprints of Swift House